




Arch/ Mohamed HeDek

NOTES:

- 1-All dimensions measured in meters
- 2-Any details are not clear, you should refer to the architect designer
- 3-Any error in the printing spoil painting

KEY PLAN :

 

PROJECT :

Submitted to :

ENG/ MOHAMED HEDEK

DRAWN BY :

ZIAD AMR

SHEET TITLE :

Final Task

DATE :




SCALE :

SECTION :

B.N.

SHEET NUMBER : A-100

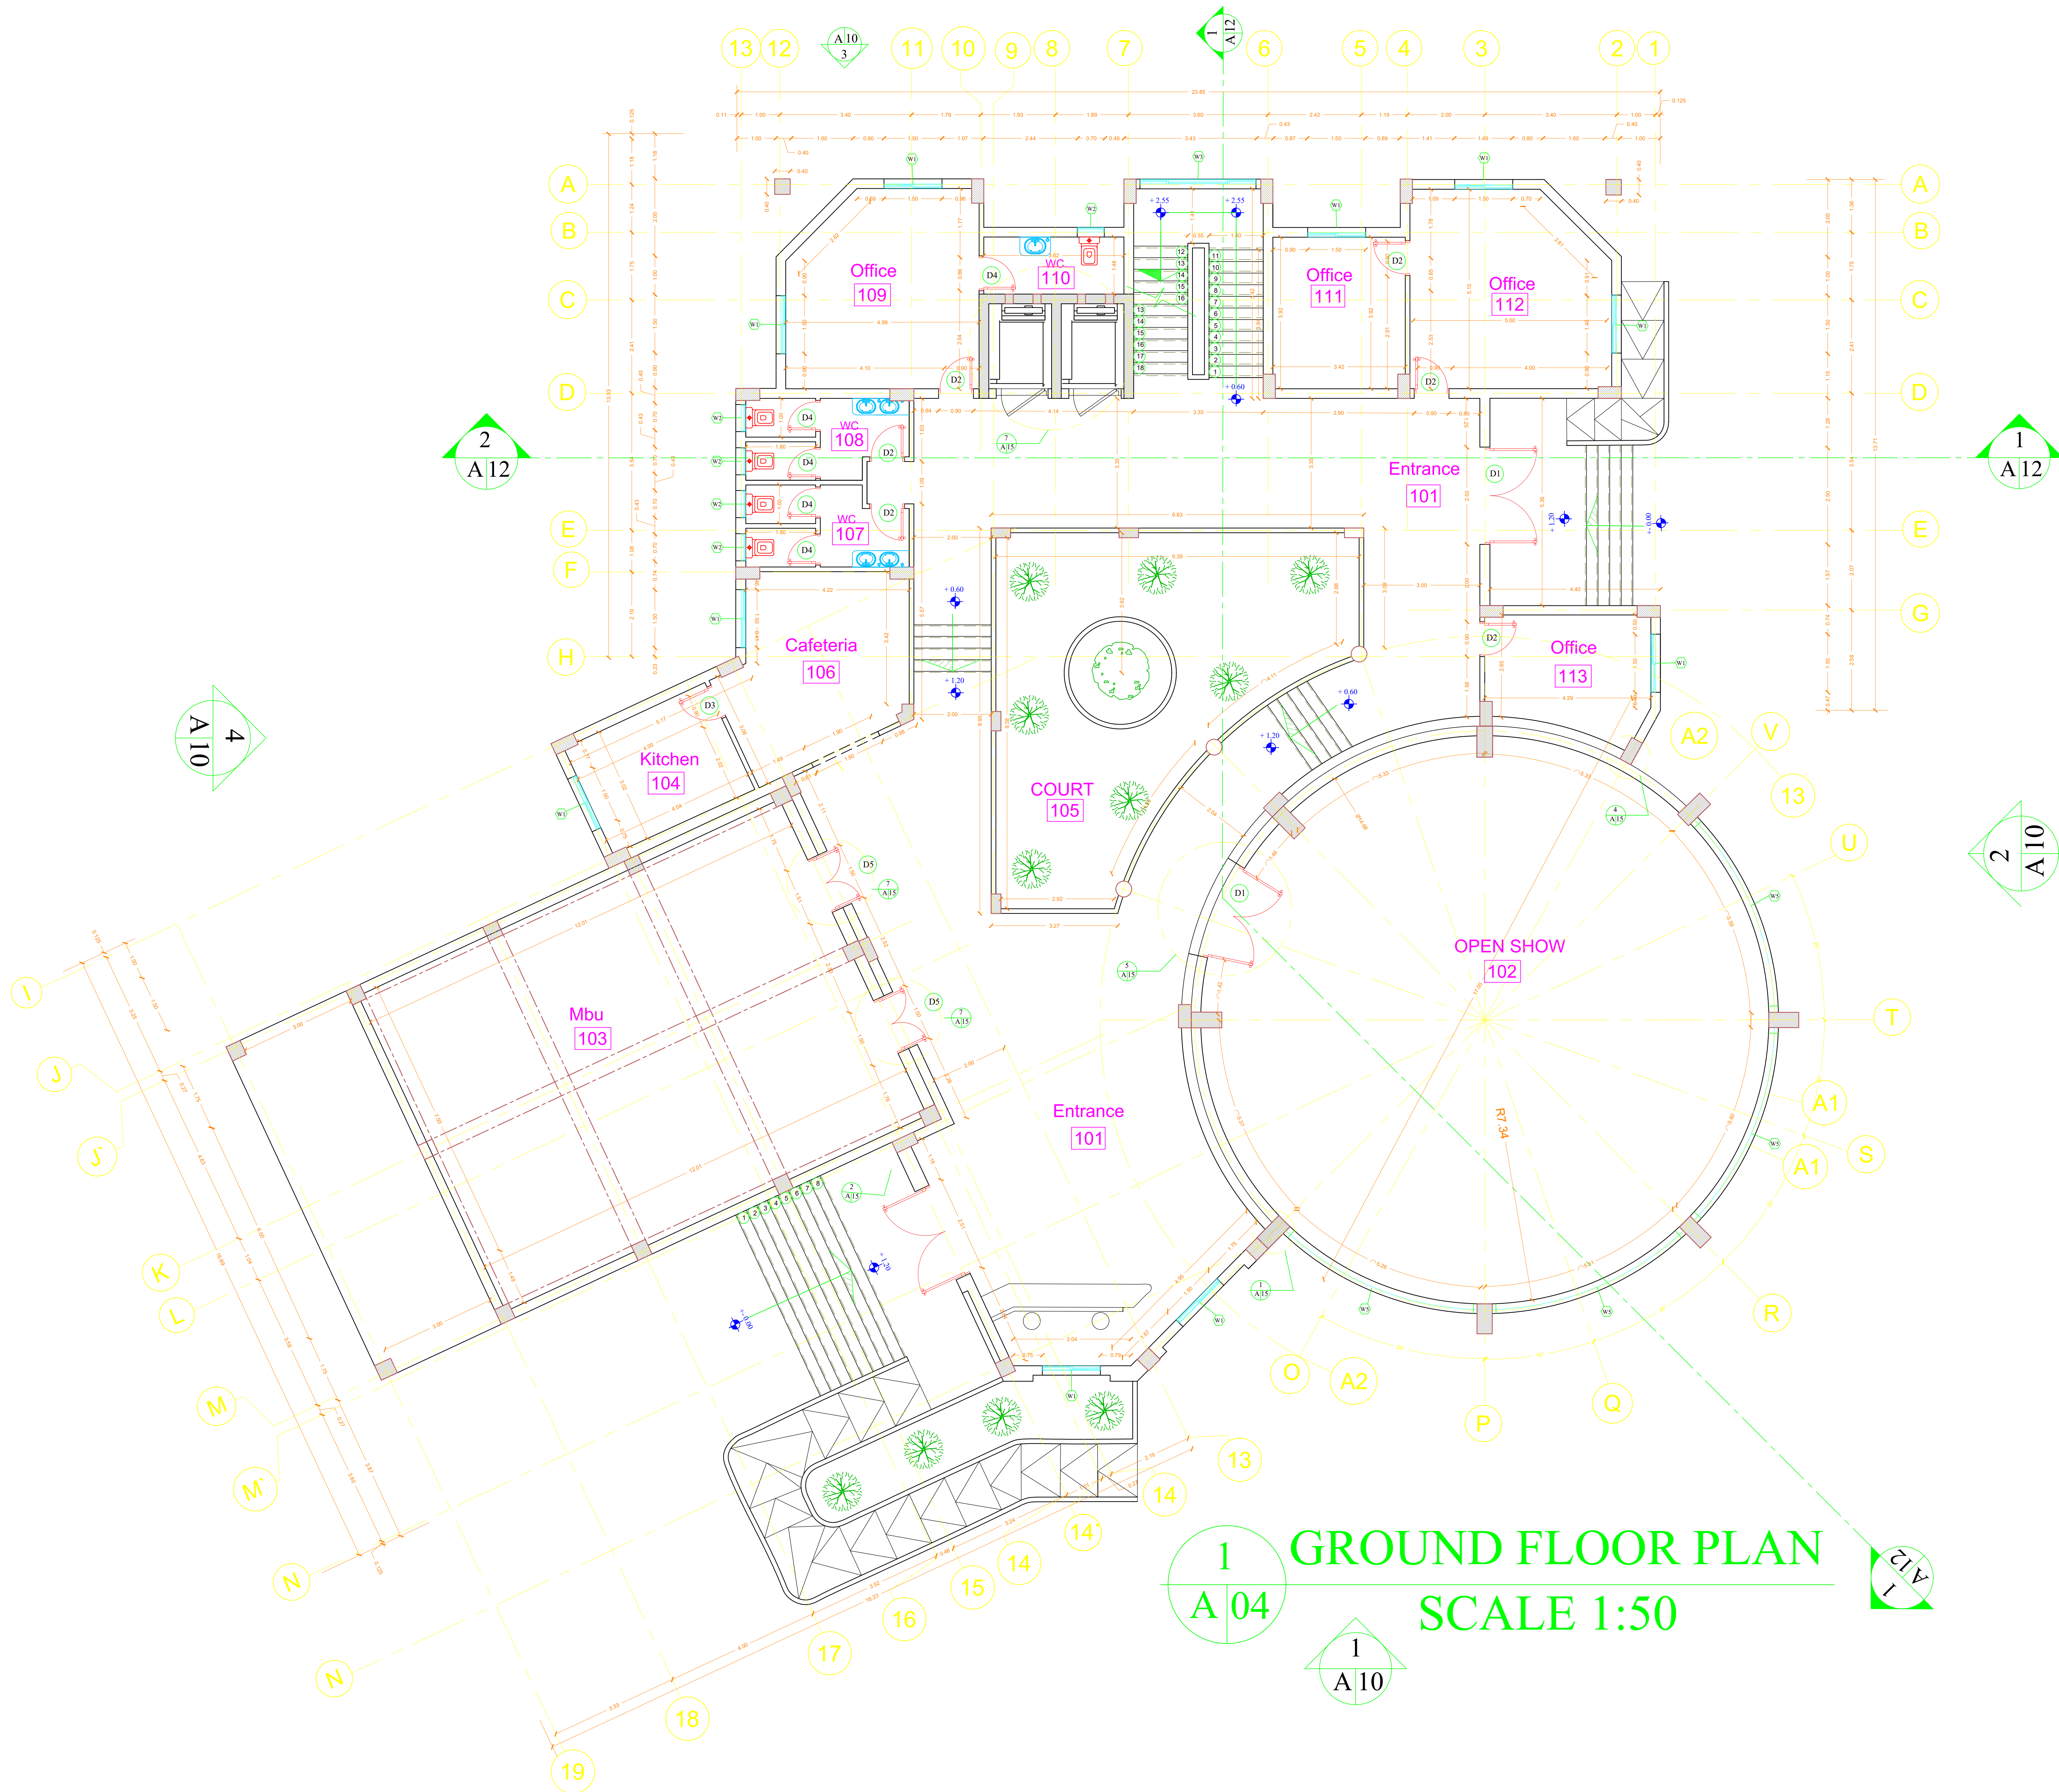

GROUND FLOOR PLAN SCALE 1:50




Arch/ Mohamed HeDek

NOTES:

- 1-All dimensions measured in meters
- 2-Any details are not clear, you should refer to the architect designer
- 3-Any error in the printing spoil painting

KEY PLAN :

 

PROJECT :

Submitted to :
ENG/ MOHAMED HEDEK

DRAWN BY :
ZIAD AMR


SHEET TITLE :
Final Task

DATE :
N

SCALE :

SECTION :
B.N.

SHEET NUMBER : A-100

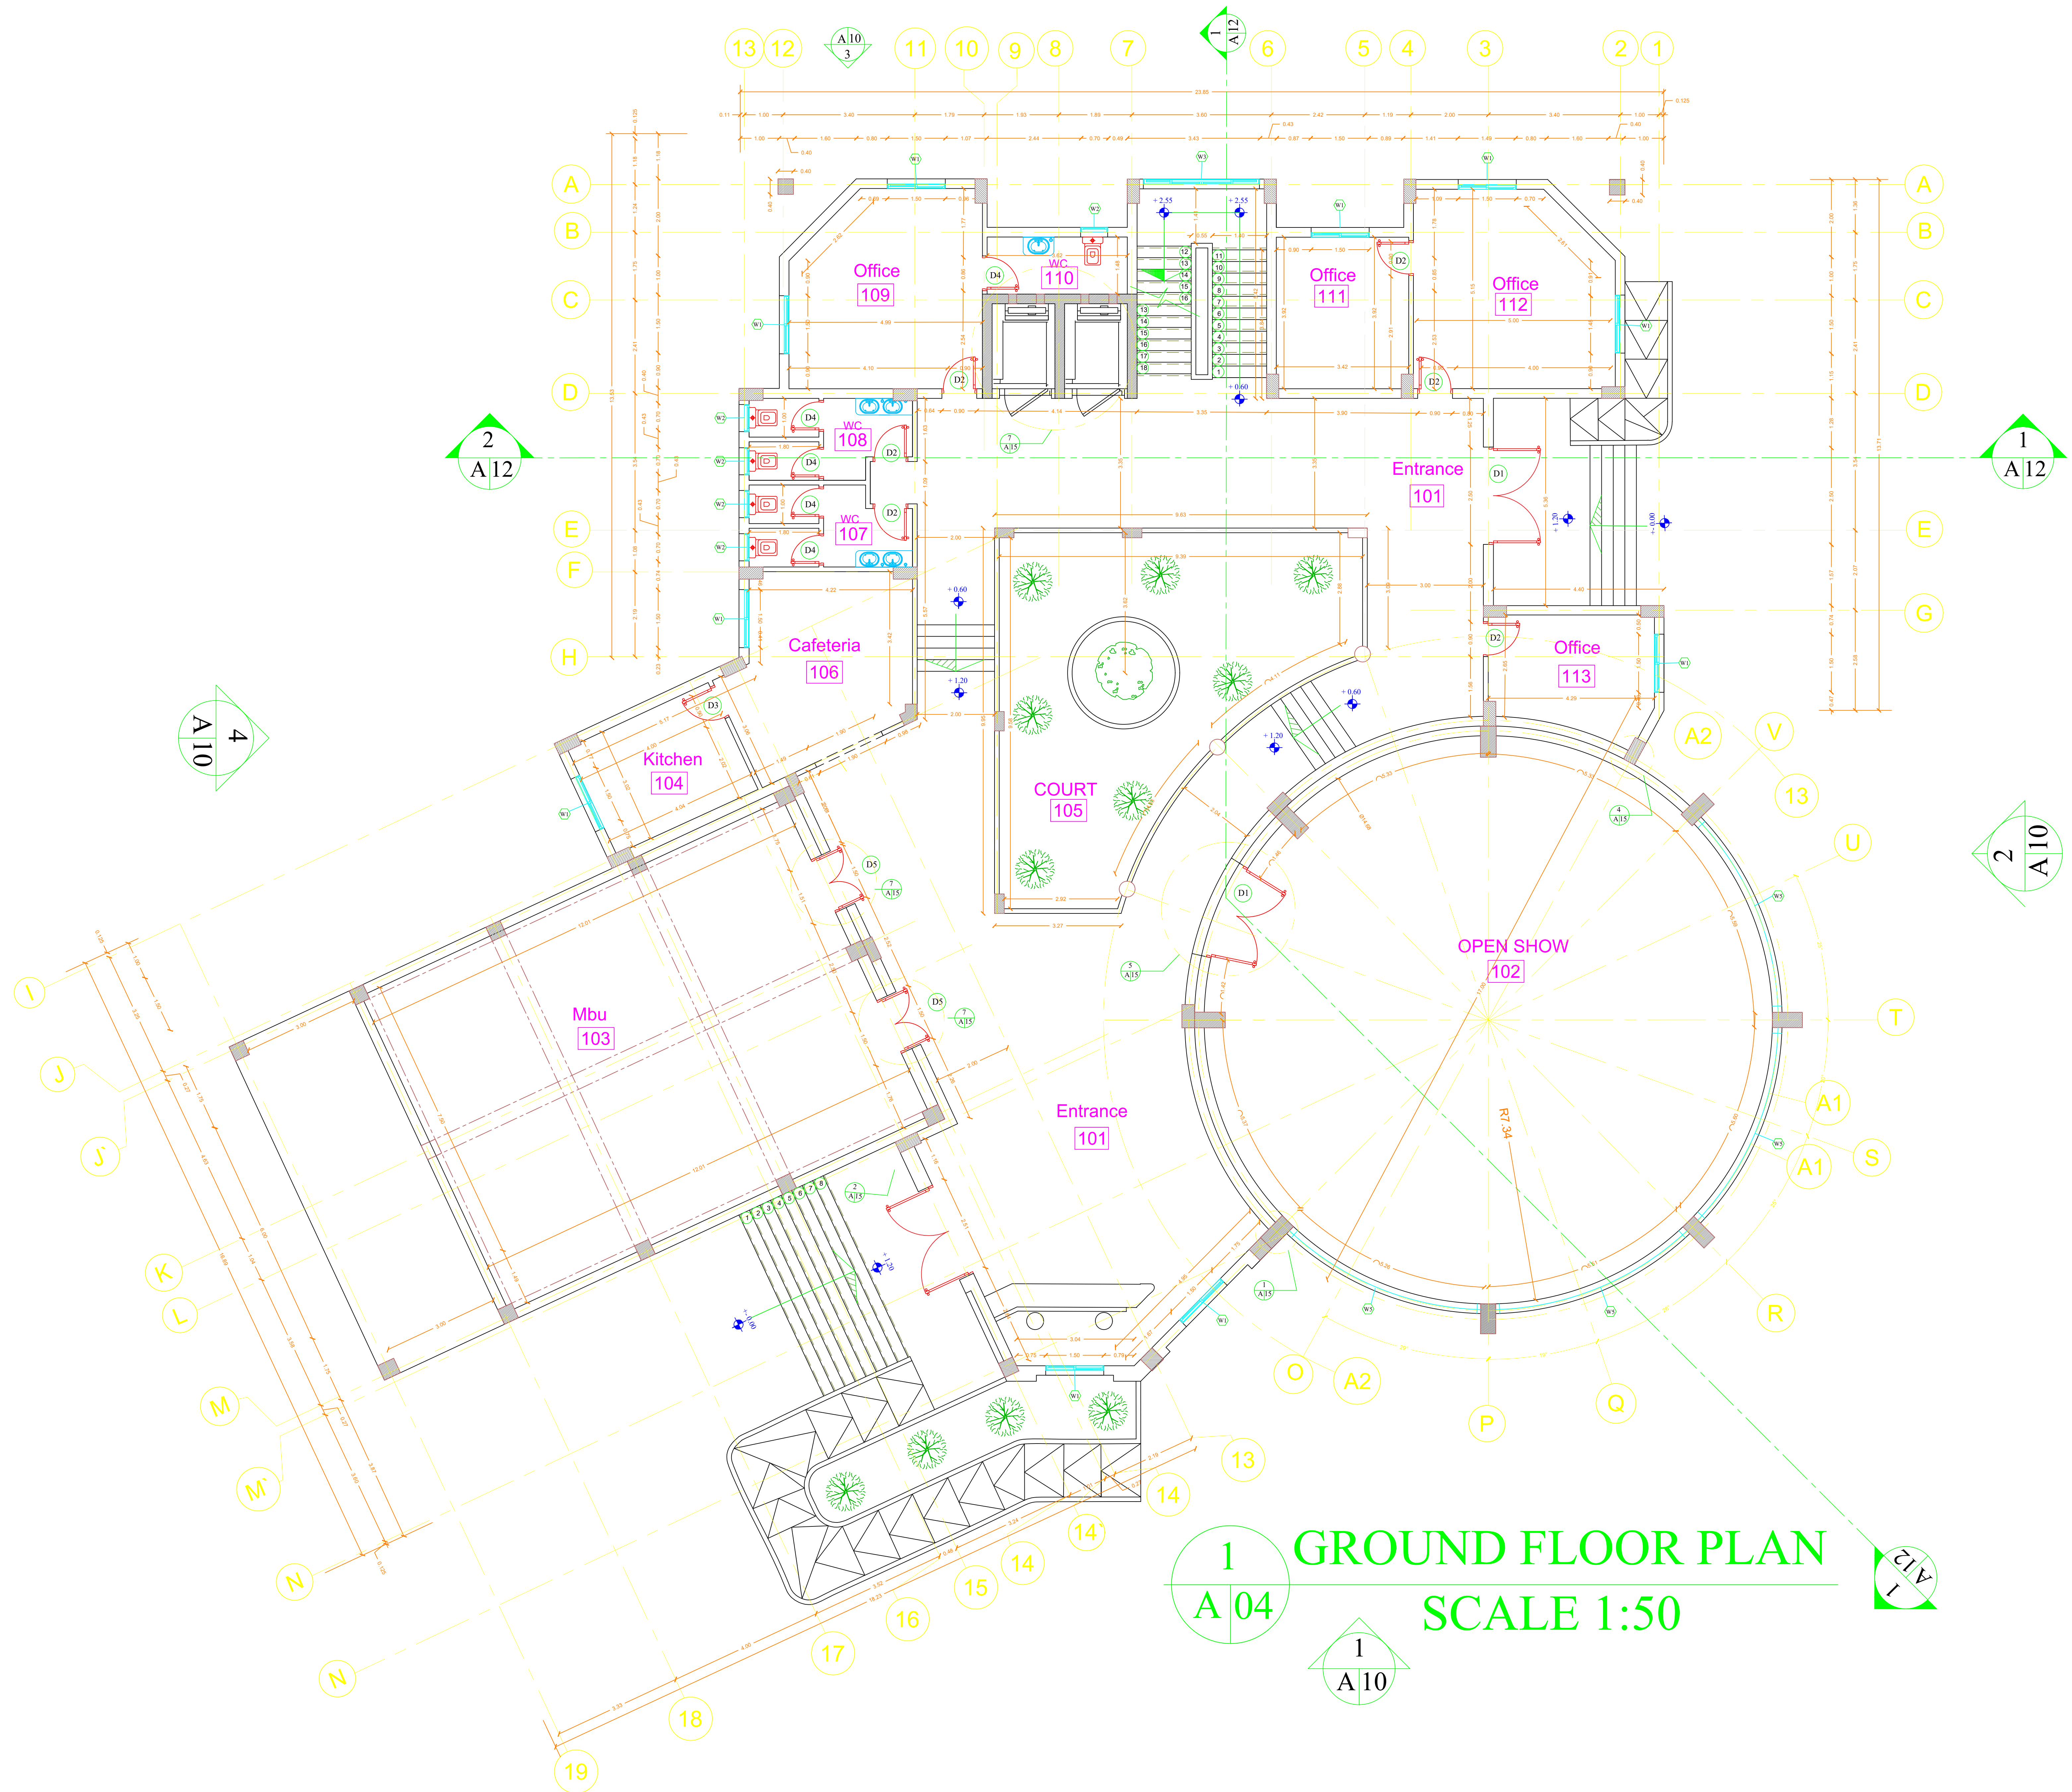




Arch/ Mohamed HeDek

NOTES:

- 1-All dimensions measured in meters
2-Any details are not clear, you should refer to the architect designer
3-Any error in the printing spoil painting

KEY PLAN :

 

PROJECT :

Submitted to :
ENG/ MOHAMED HEDEK

DRAWN BY :
ZIAD AMR


SHEET TITLE :
Final Task

DATE :
N

SCALE :

SECTION :
B.N.

SHEET NUMBER : A-100

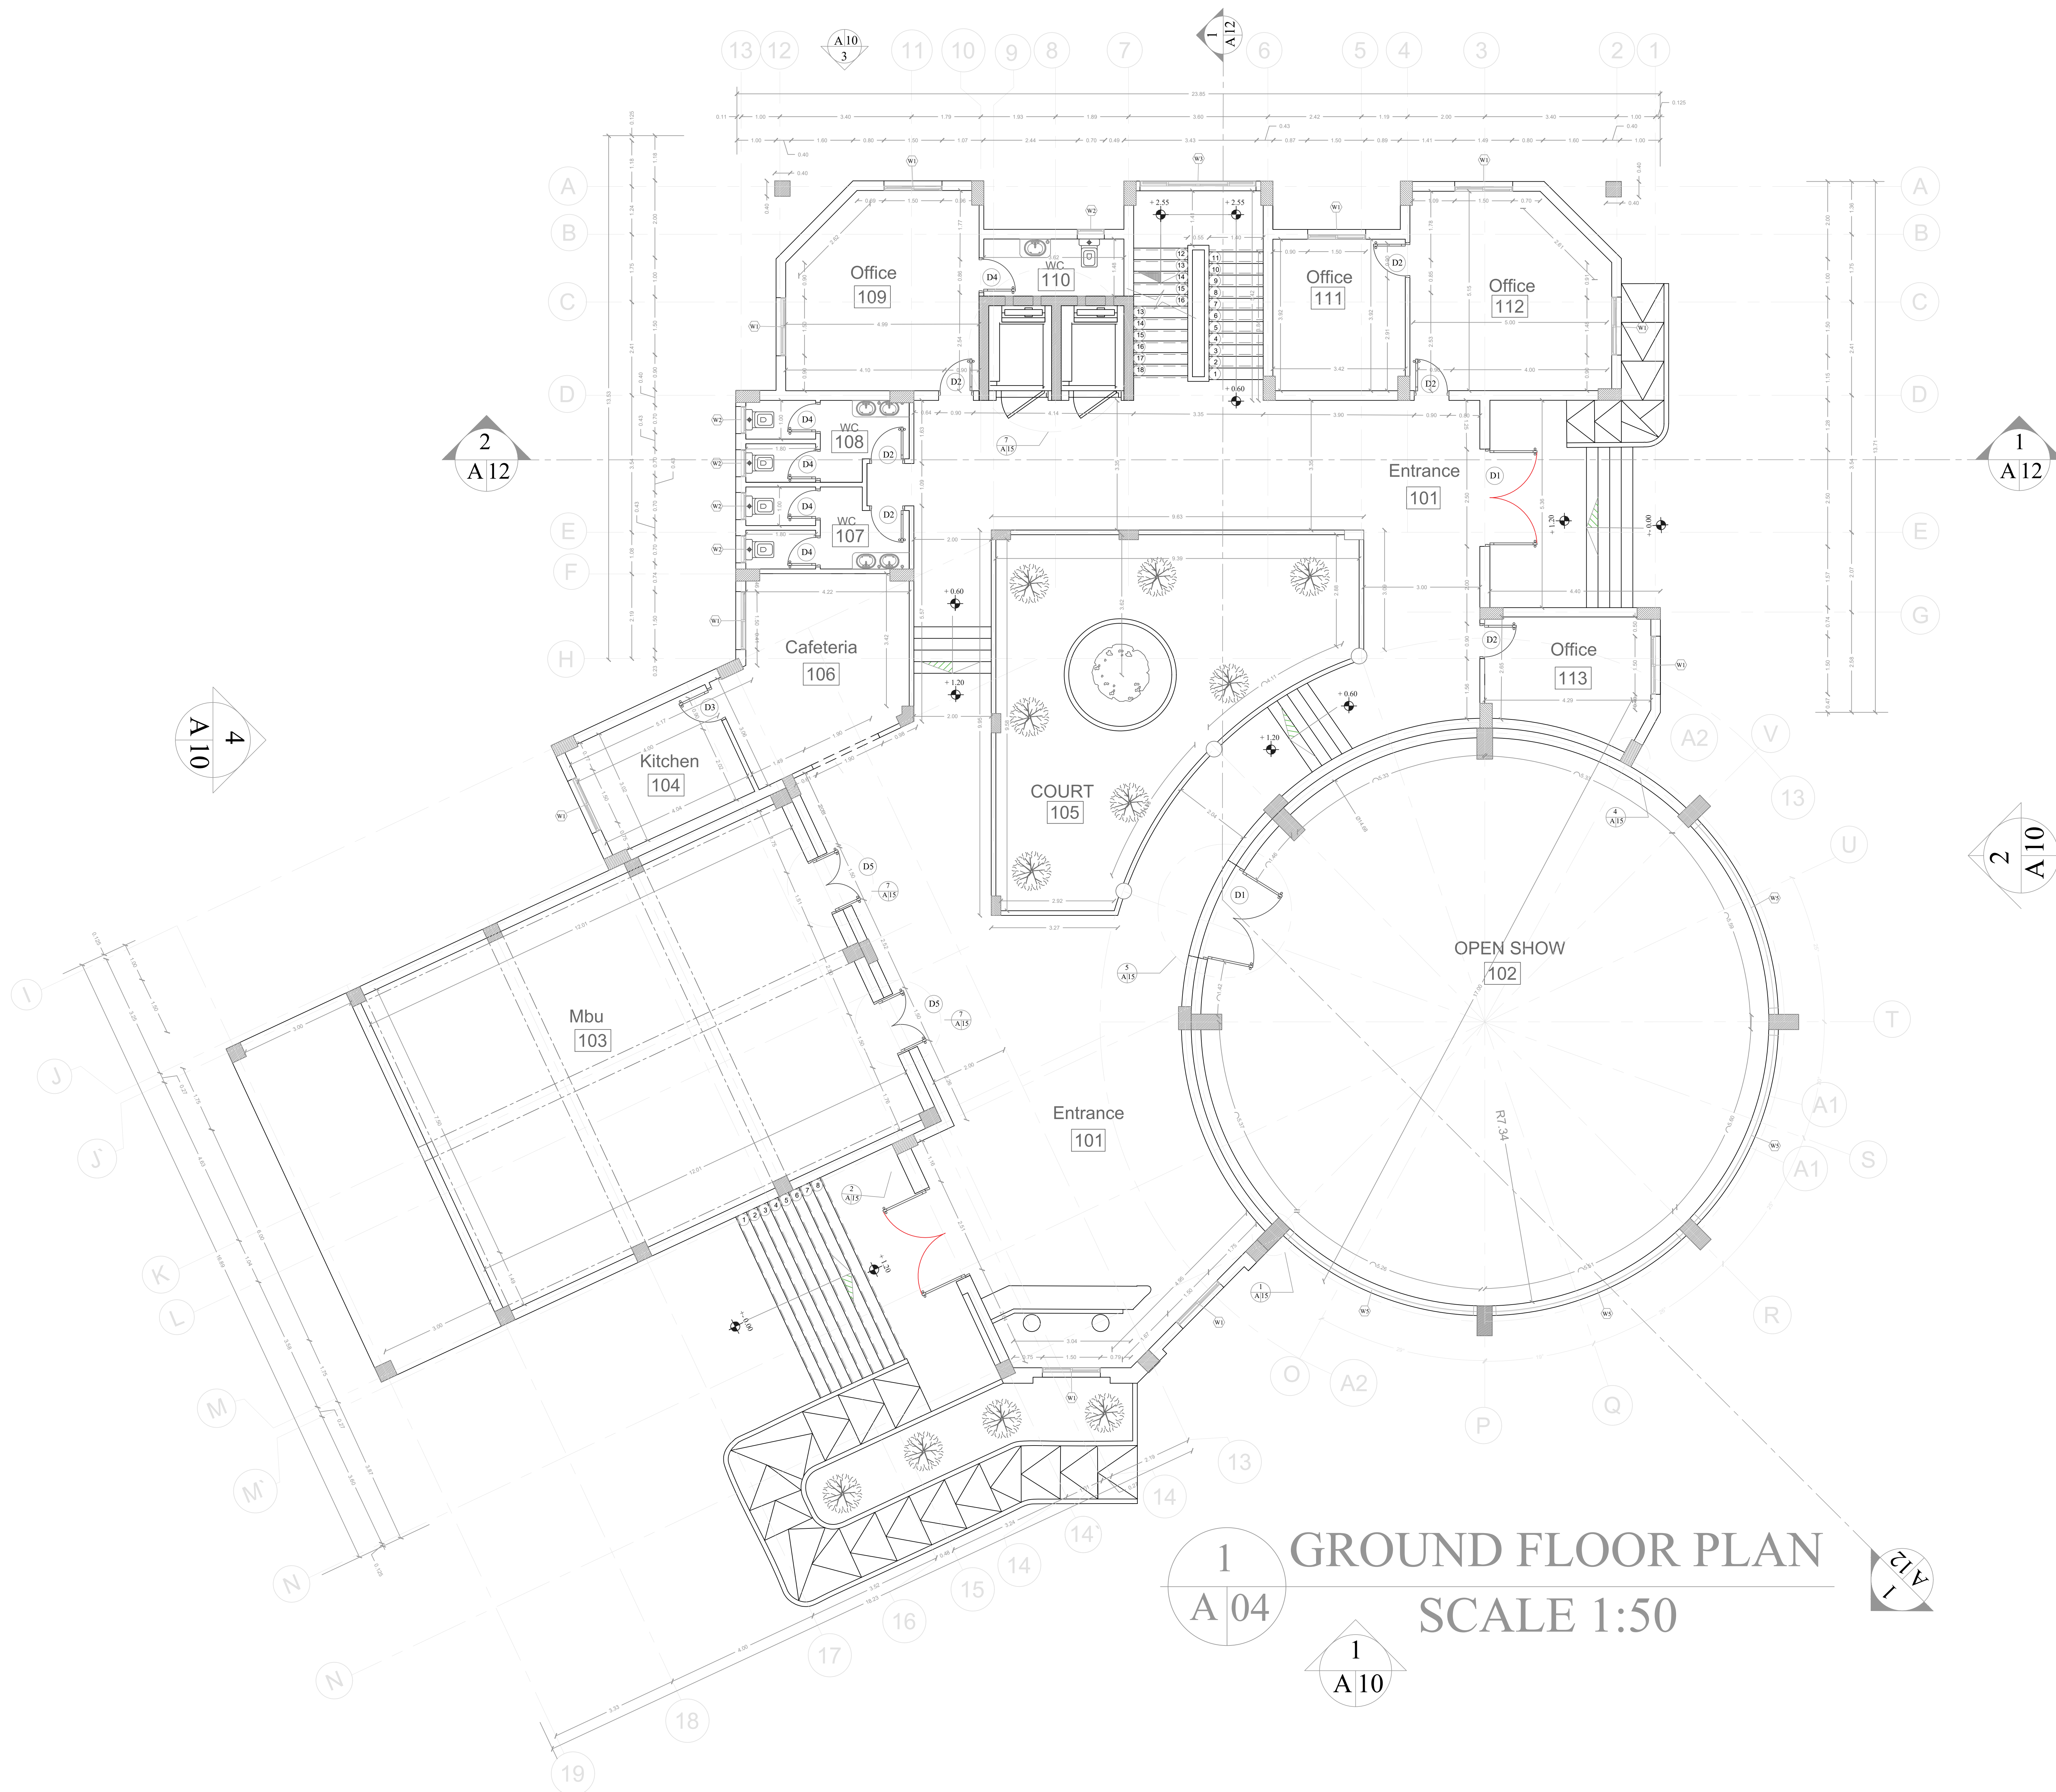

GROUND FLOOR PLAN
SCALE 1:50




Arch/ Mohamed HeDek

NOTES:

- 1-All dimensions measured in meters
- 2-Any details are not clear, you should refer to the architect designer
- 3-Any error in the printing spoil painting

KEY PLAN :

 

PROJECT :

Submitted to :

ENG/ MOHAMED HEDEK

DRAWN BY :

ZIAD AMR

SHEET TITLE :

Final Task

DATE :



SCALE :

SECTION :

B.N.

SHEET NUMBER : A-100

