







Arch/ Mohamed HeDek

NOTES:

- 1-All dimensions measured in meters
2-Any details are not clear, you should refer to the architect designer
3-Any error in the printing spoil painting

KEY PLAN :

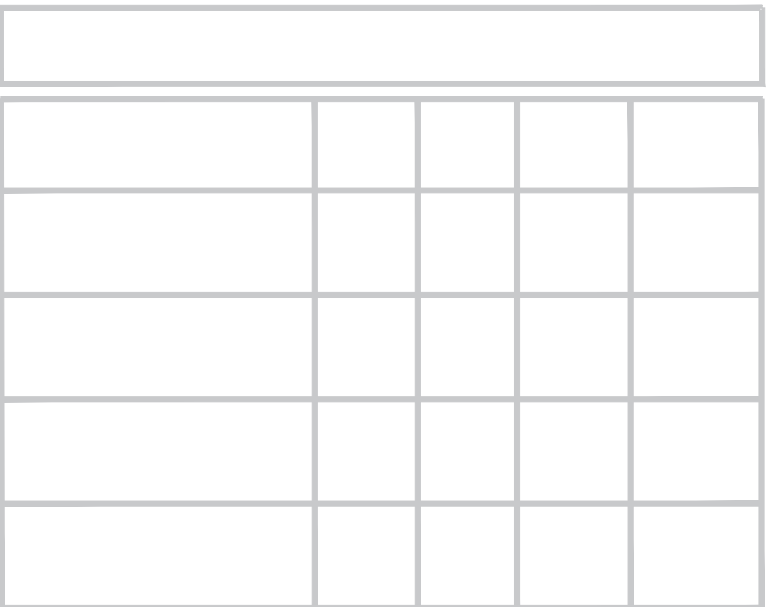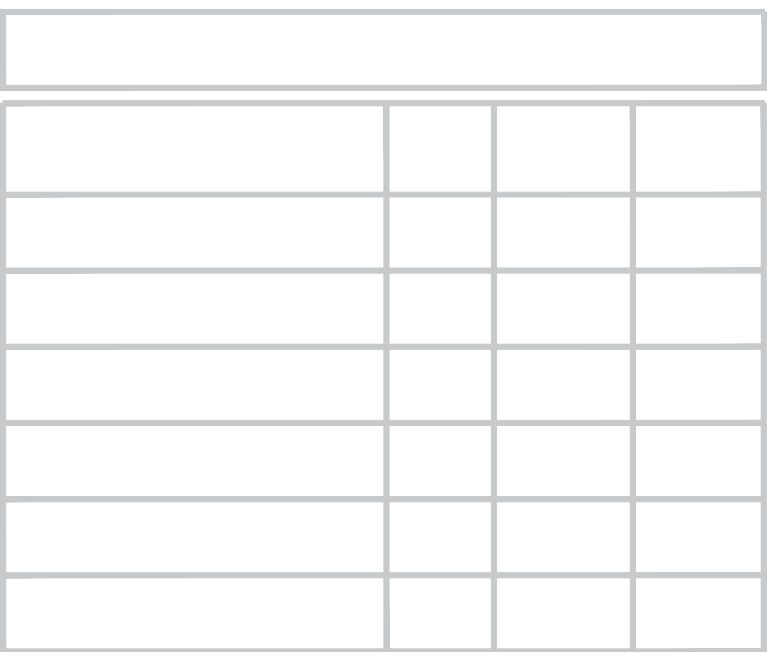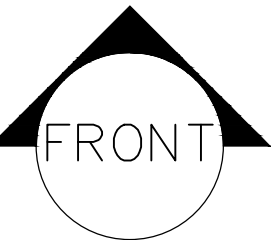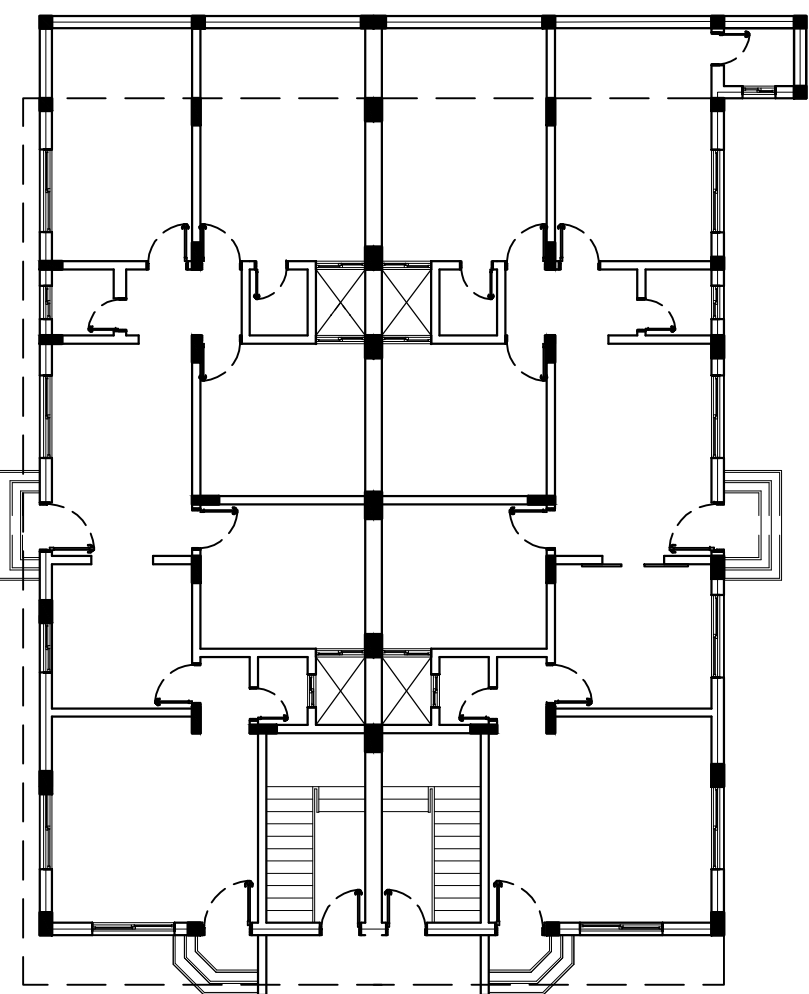

PROJECT :


Submitted to :

DRAWN BY :

ziad amr

SHEET TITLE :

DATE :

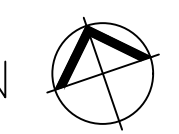


SCALE :

SECTION :

B.N.

SHEET NUMBER : A-100

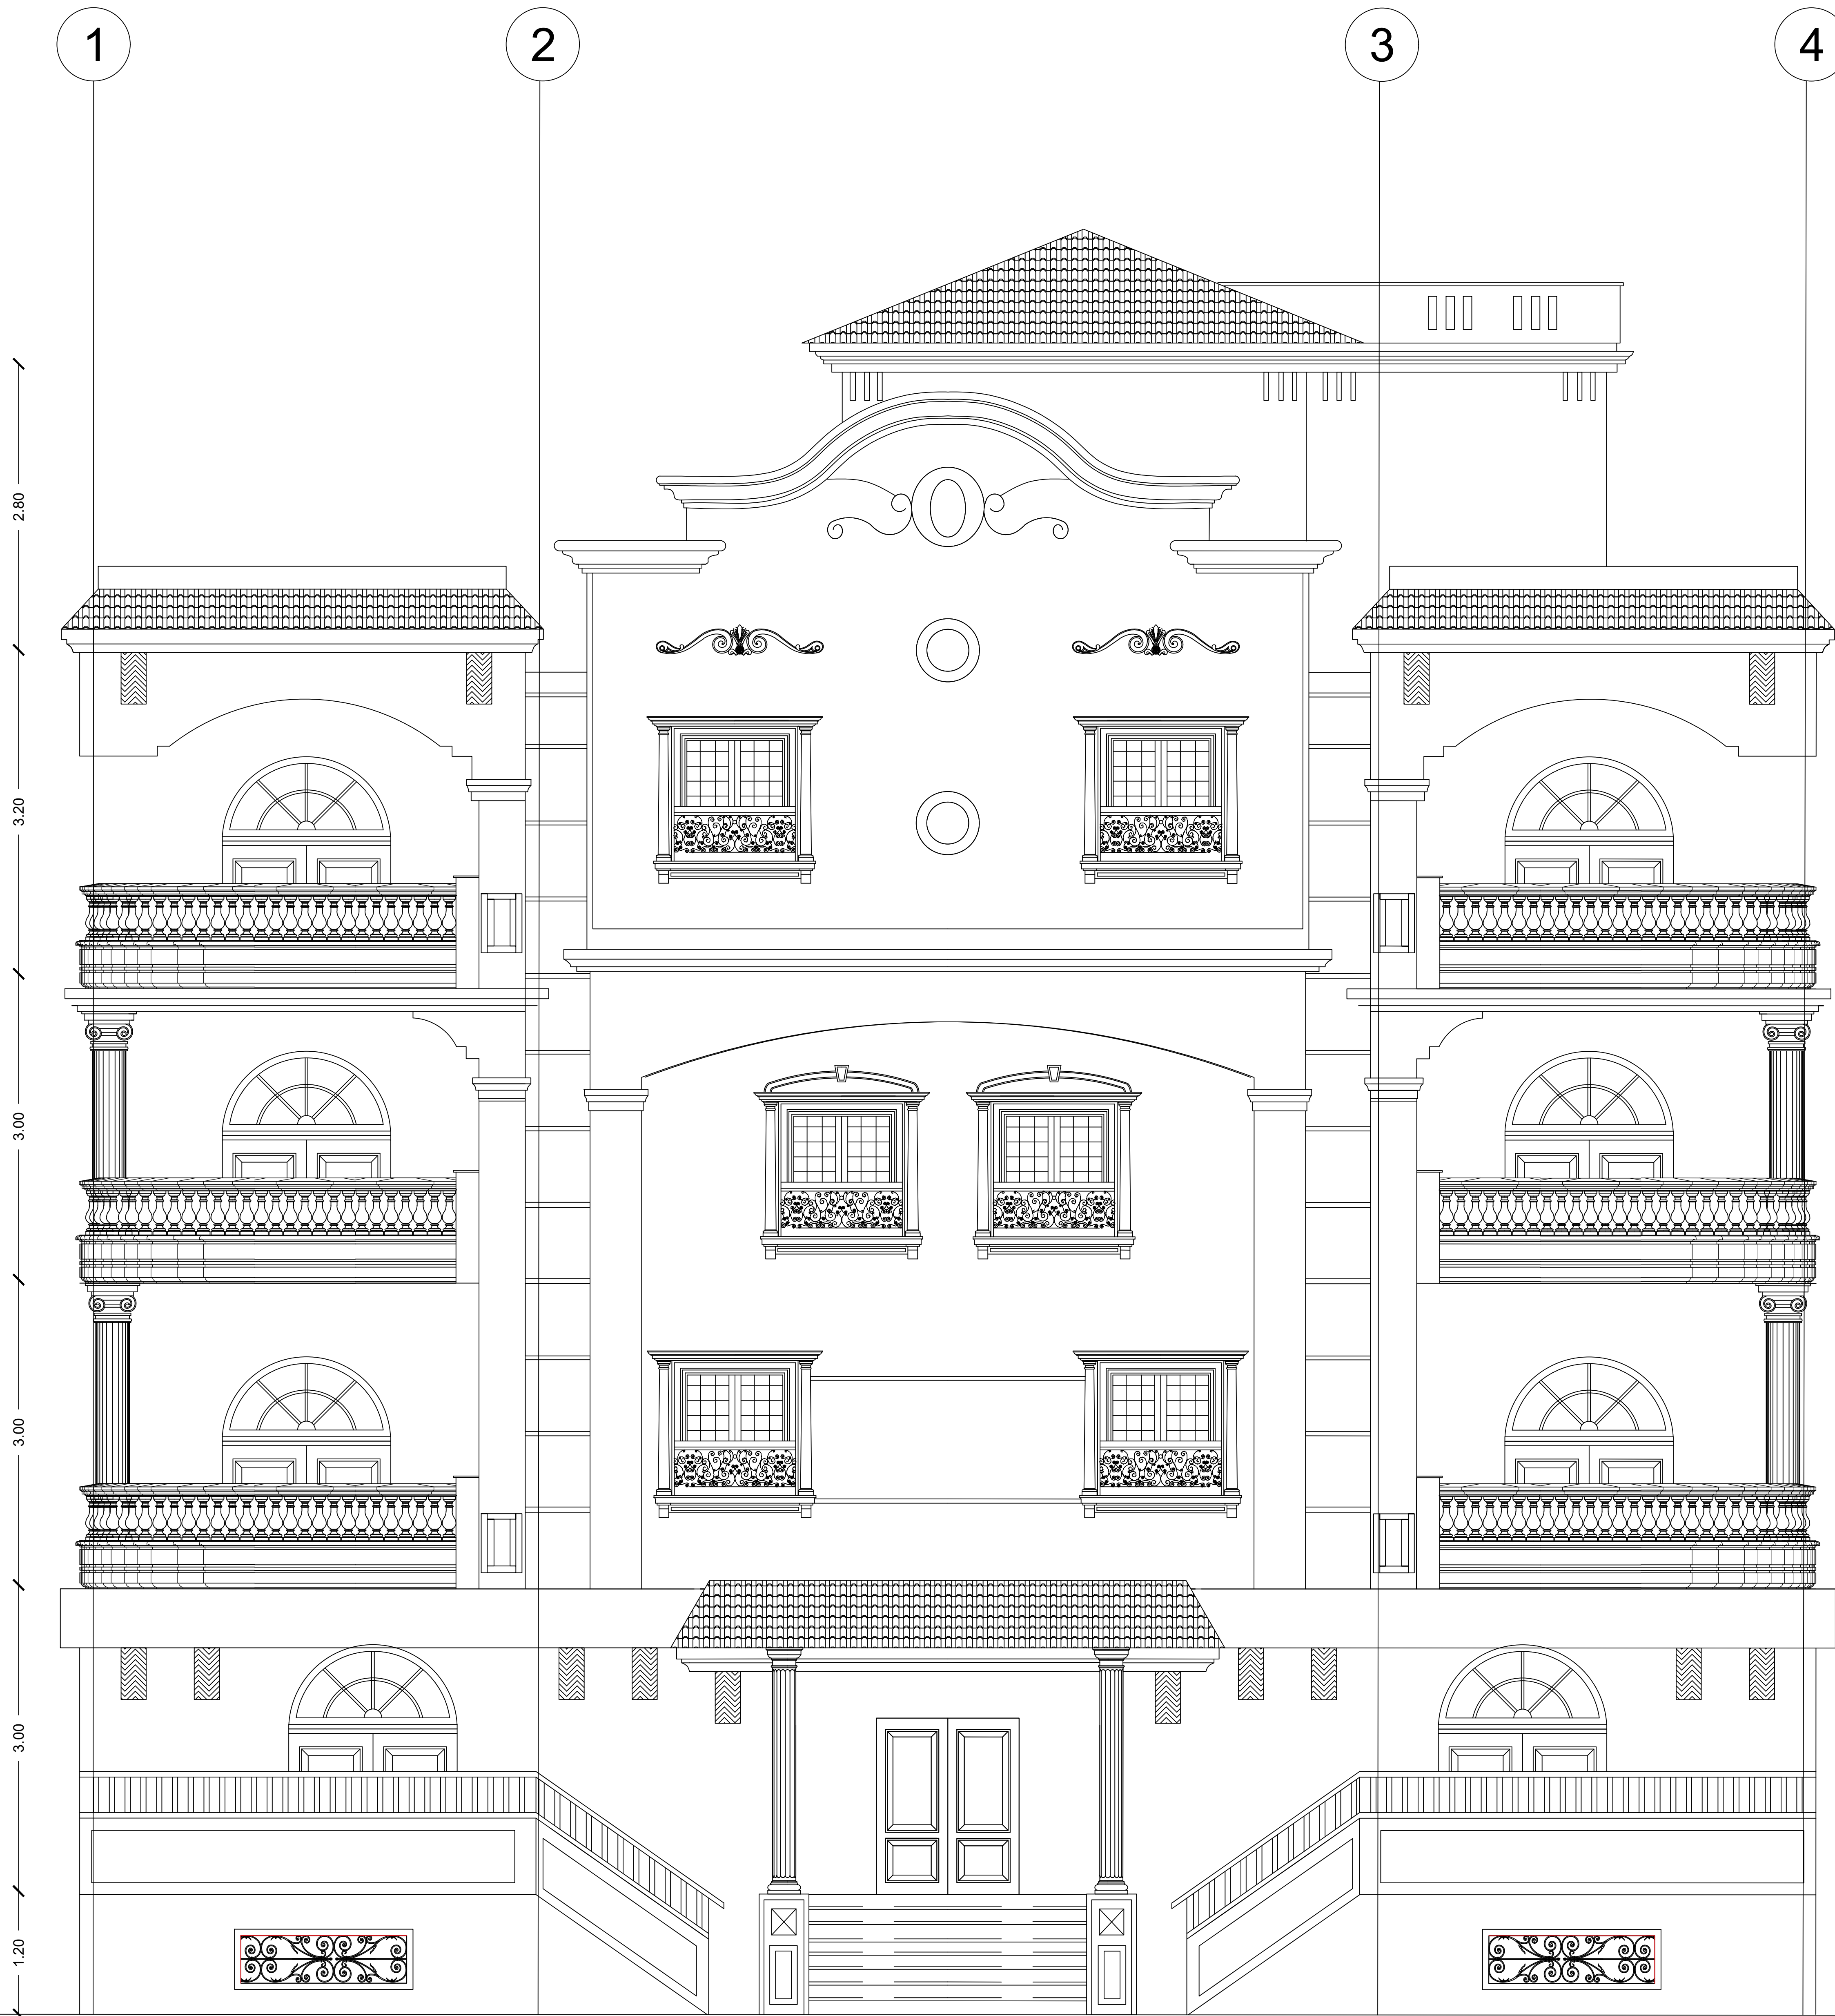

2 FRONT ELEVATION
A 3 SCALE 1:100






Arch/ Mohamed HeDek

NOTES:

- 1-All dimensions measured in meters
- 2-Any details are not clear, you should refer to the architect designer
- 3-Any error in the printing spoil painting

KEY PLAN :

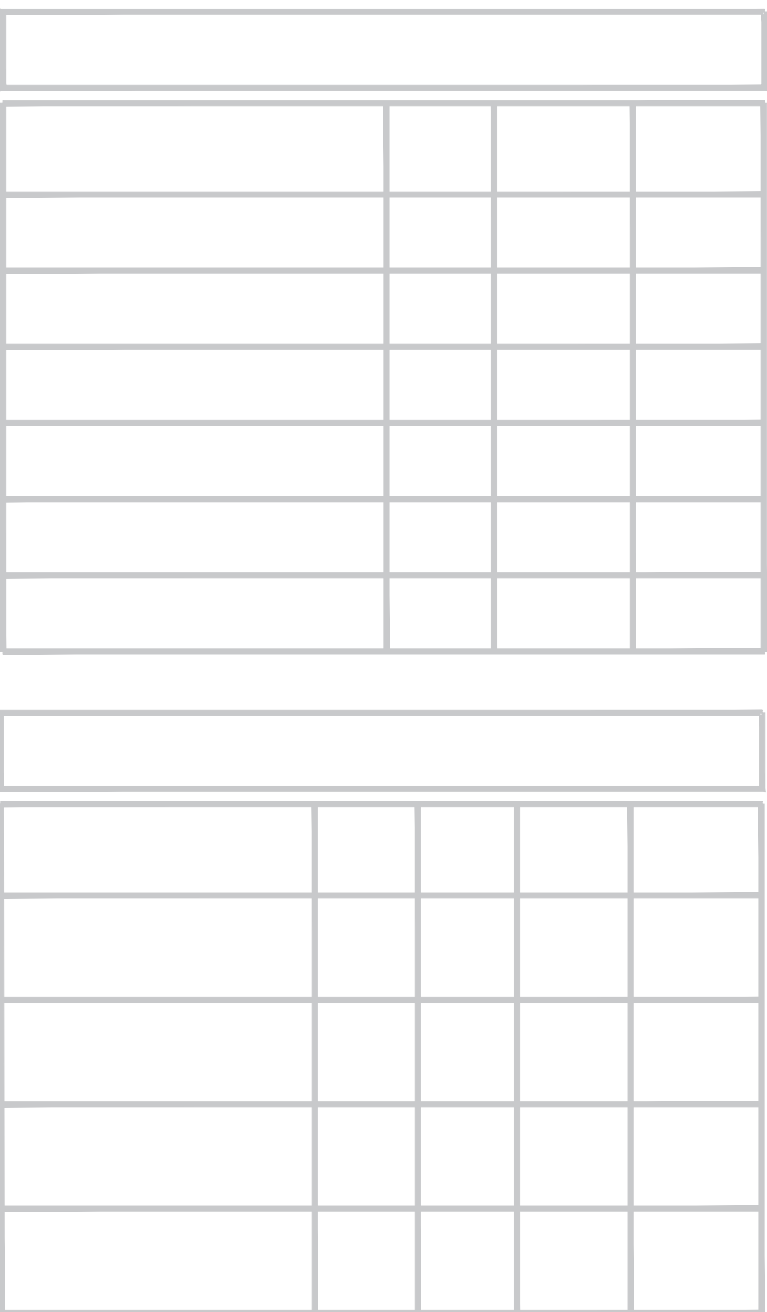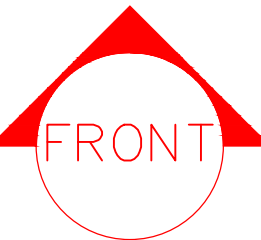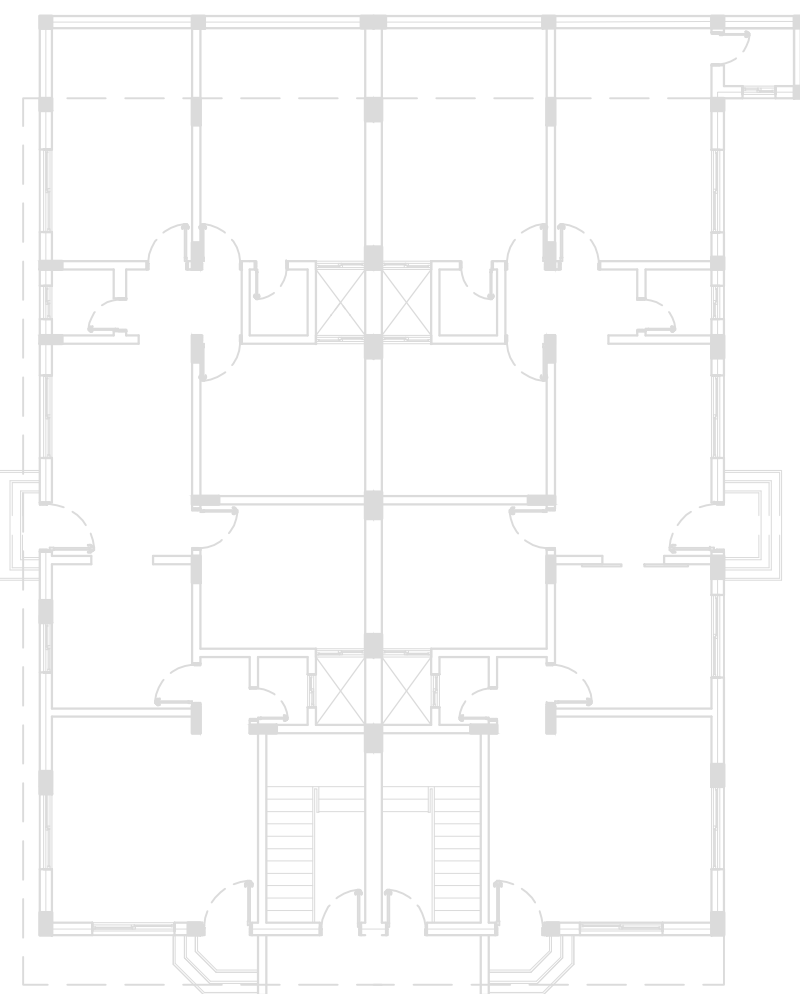

PROJECT :

Submitted to :

DRAWN BY :

ziad amr

SHEET TITLE :

DATE :




SCALE :

SECTION :

B.N.

SHEET NUMBER : A-100

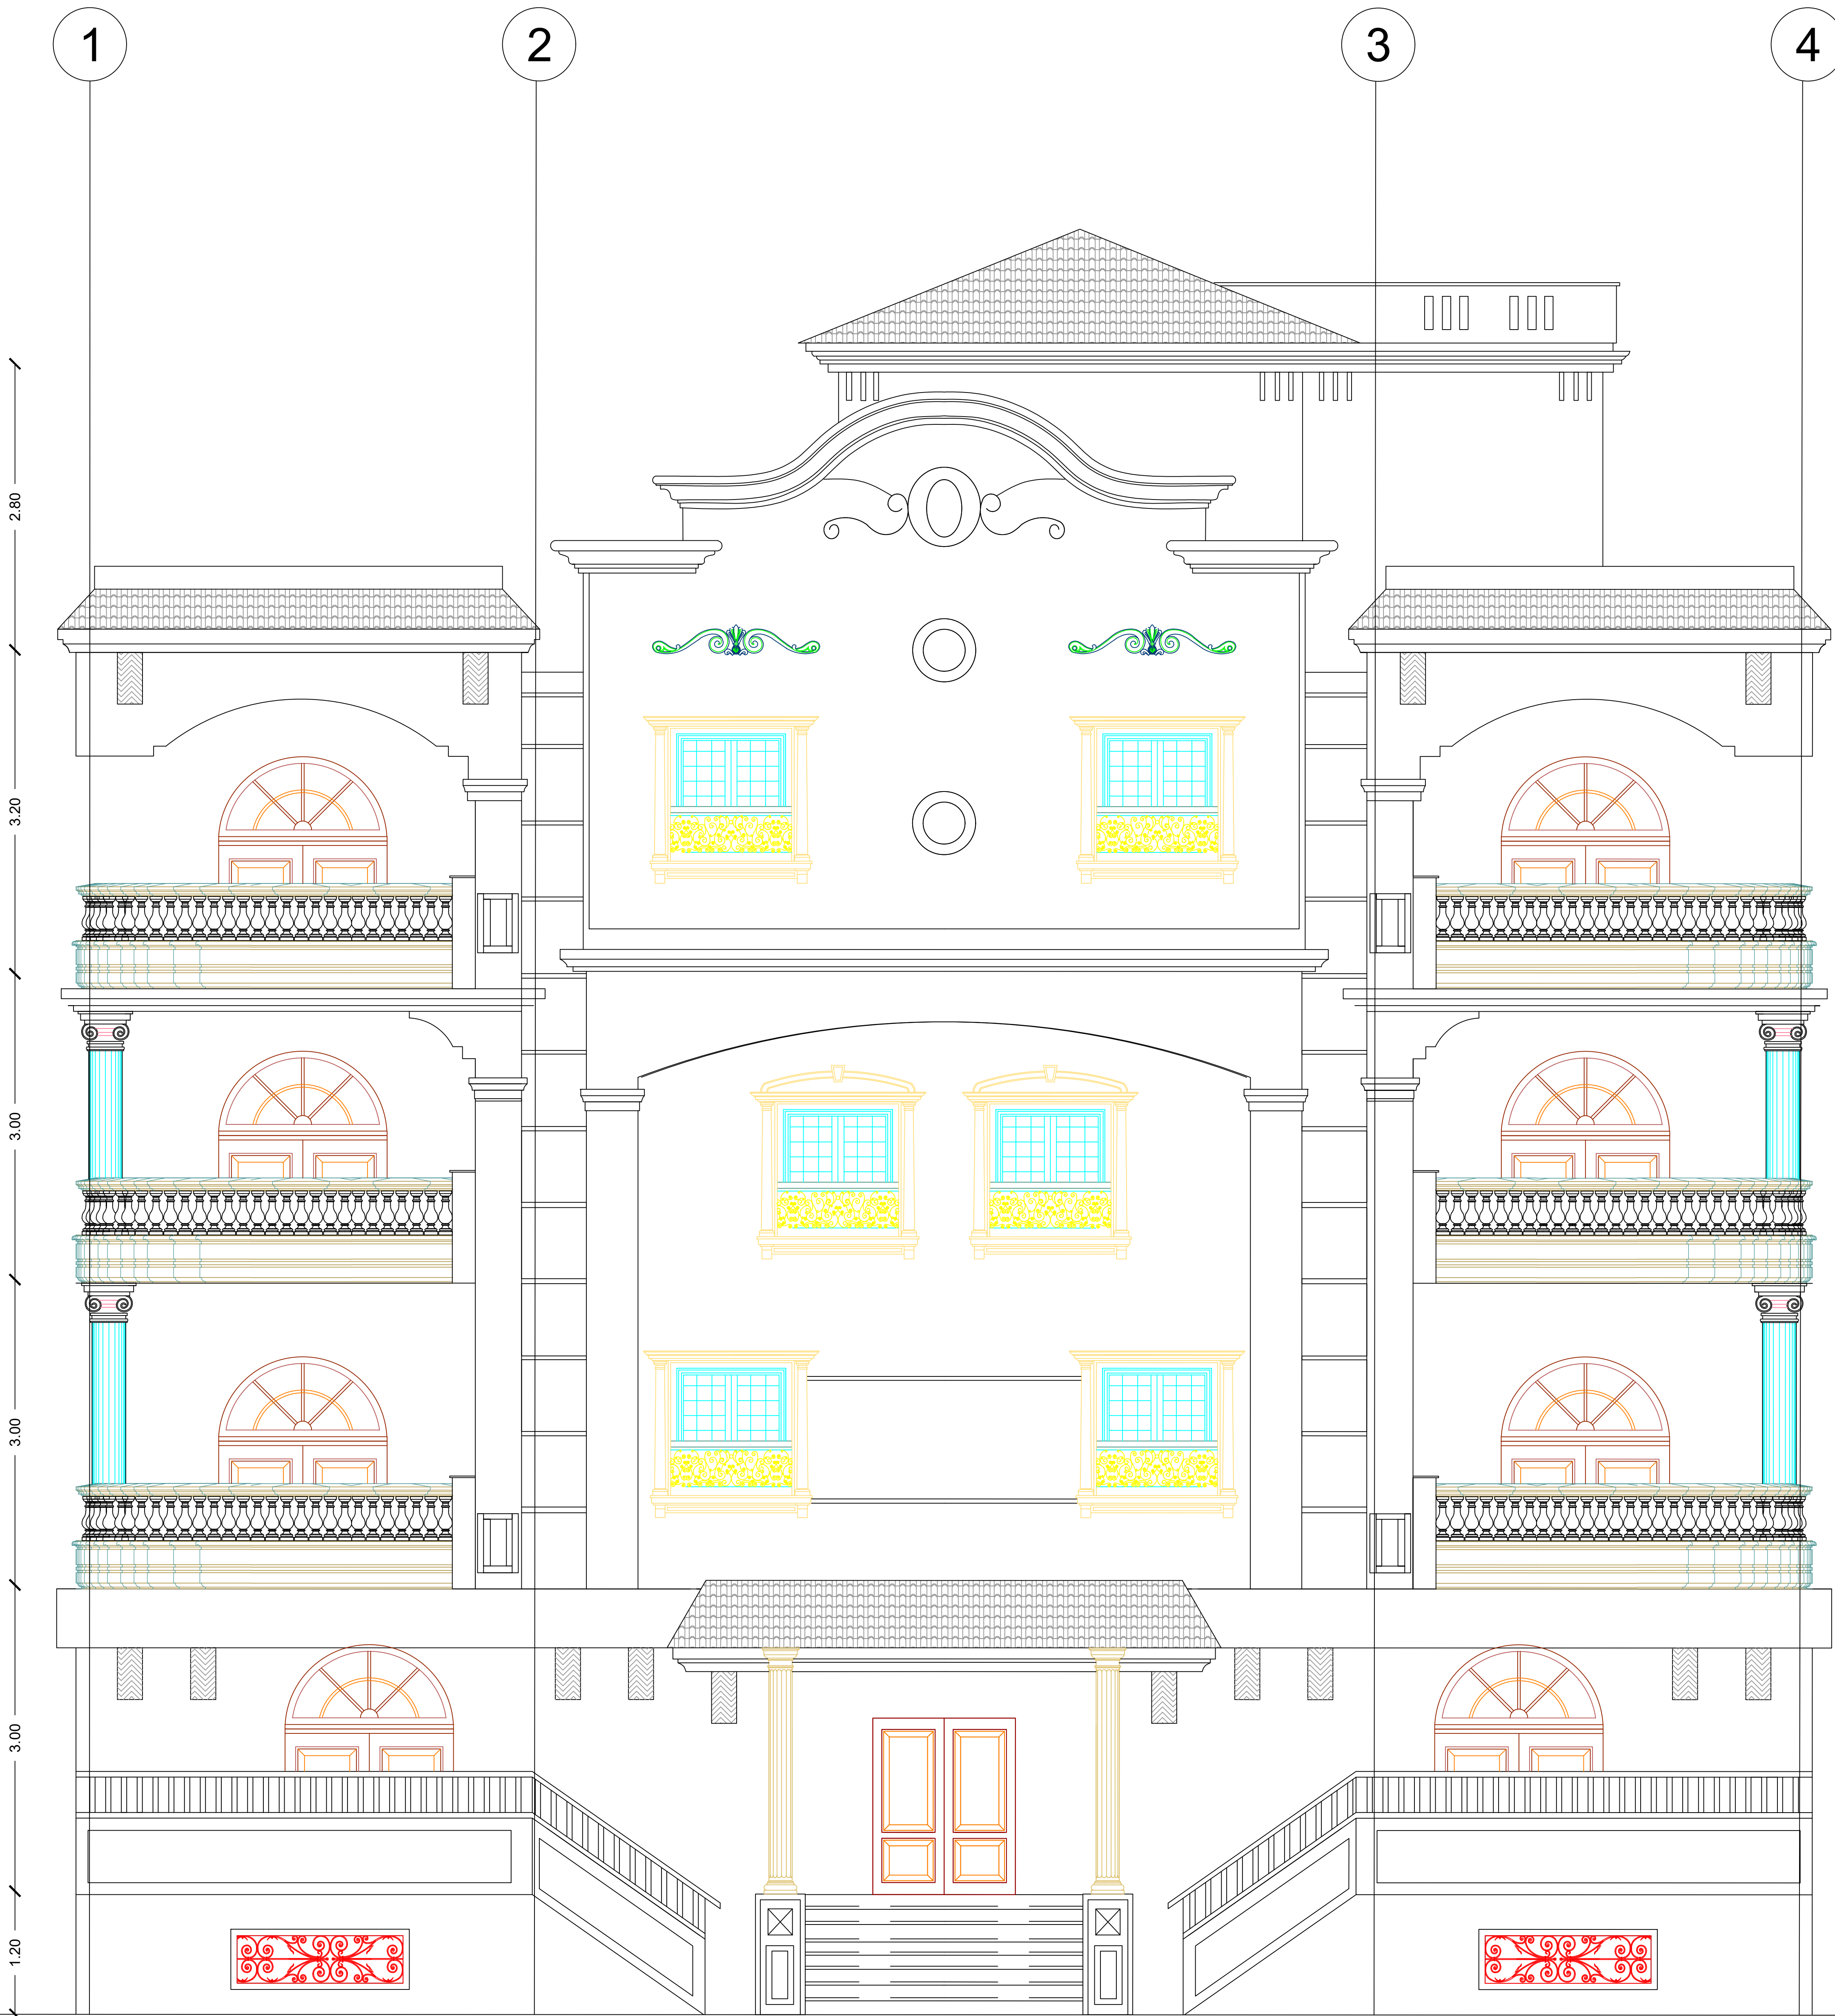

2 FRONT ELEVATION
A 3 SCALE 1:100






Arch/ Mohamed HeDek

NOTES:

- 1-All dimensions measured in meters
- 2-Any details are not clear, you should refer to the architect designer
- 3-Any error in the printing spoil painting

KEY PLAN :

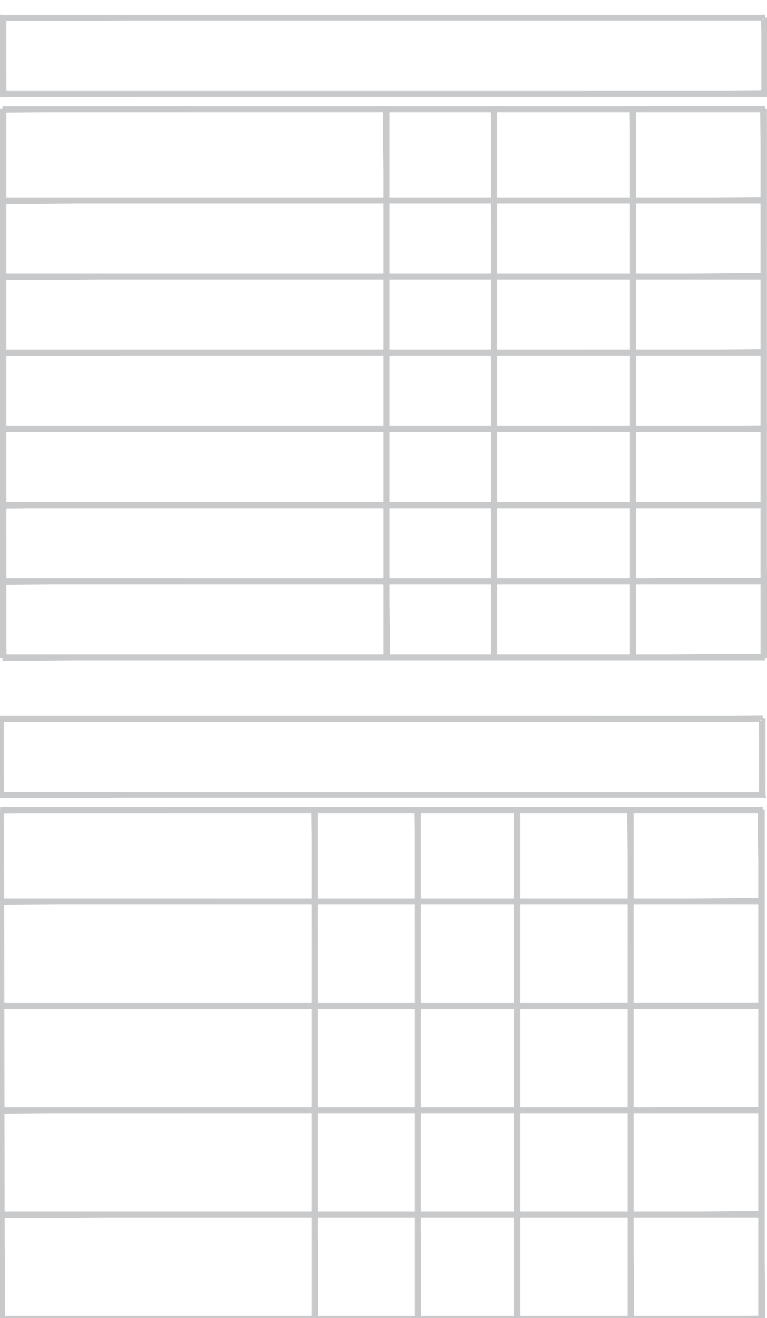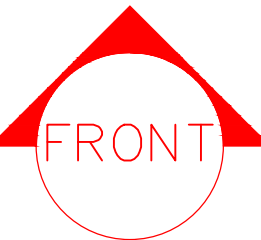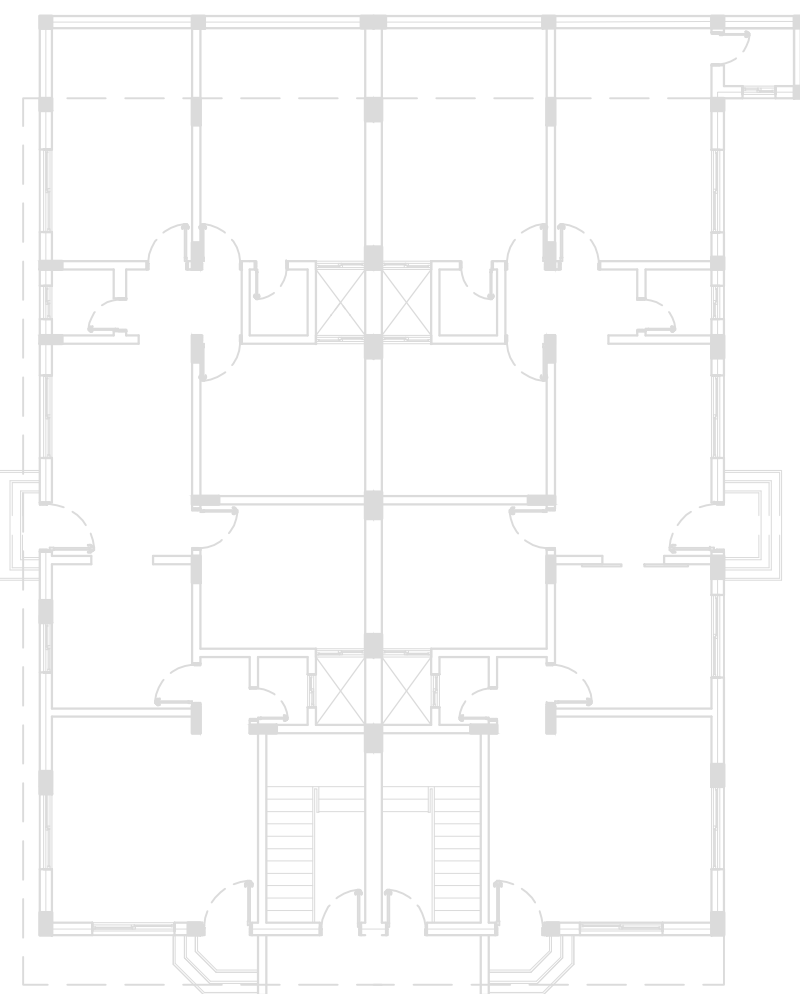

PROJECT :

Submitted to :

DRAWN BY :

SHEET TITLE :

DATE :



SCALE :

SECTION :

B.N.

SHEET NUMBER : A-100

